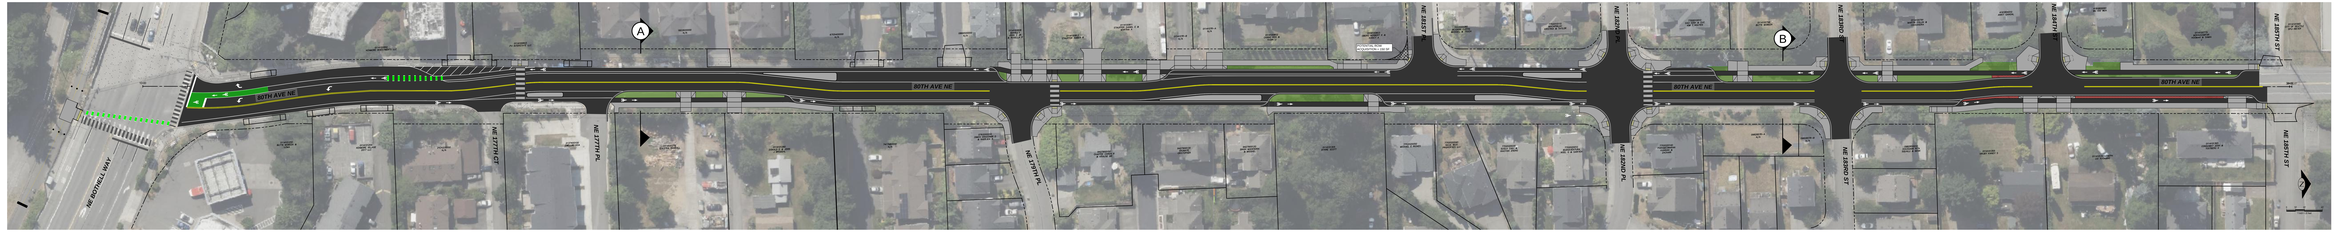

80th AVENUE PEDESTRIAN AND BICYCLE IMPROVEMENTS

CONCEPTUAL DESIGN

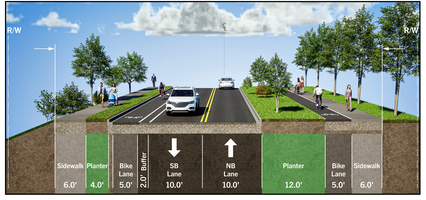

SECTION A
LOOKING NORTH

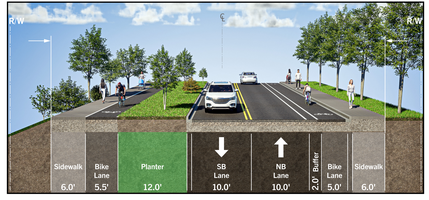

SECTION B
LOOKING NORTH

kpff