Northwest is Page 79
North is Page 80
Northeast is Page 81
West is Page 91

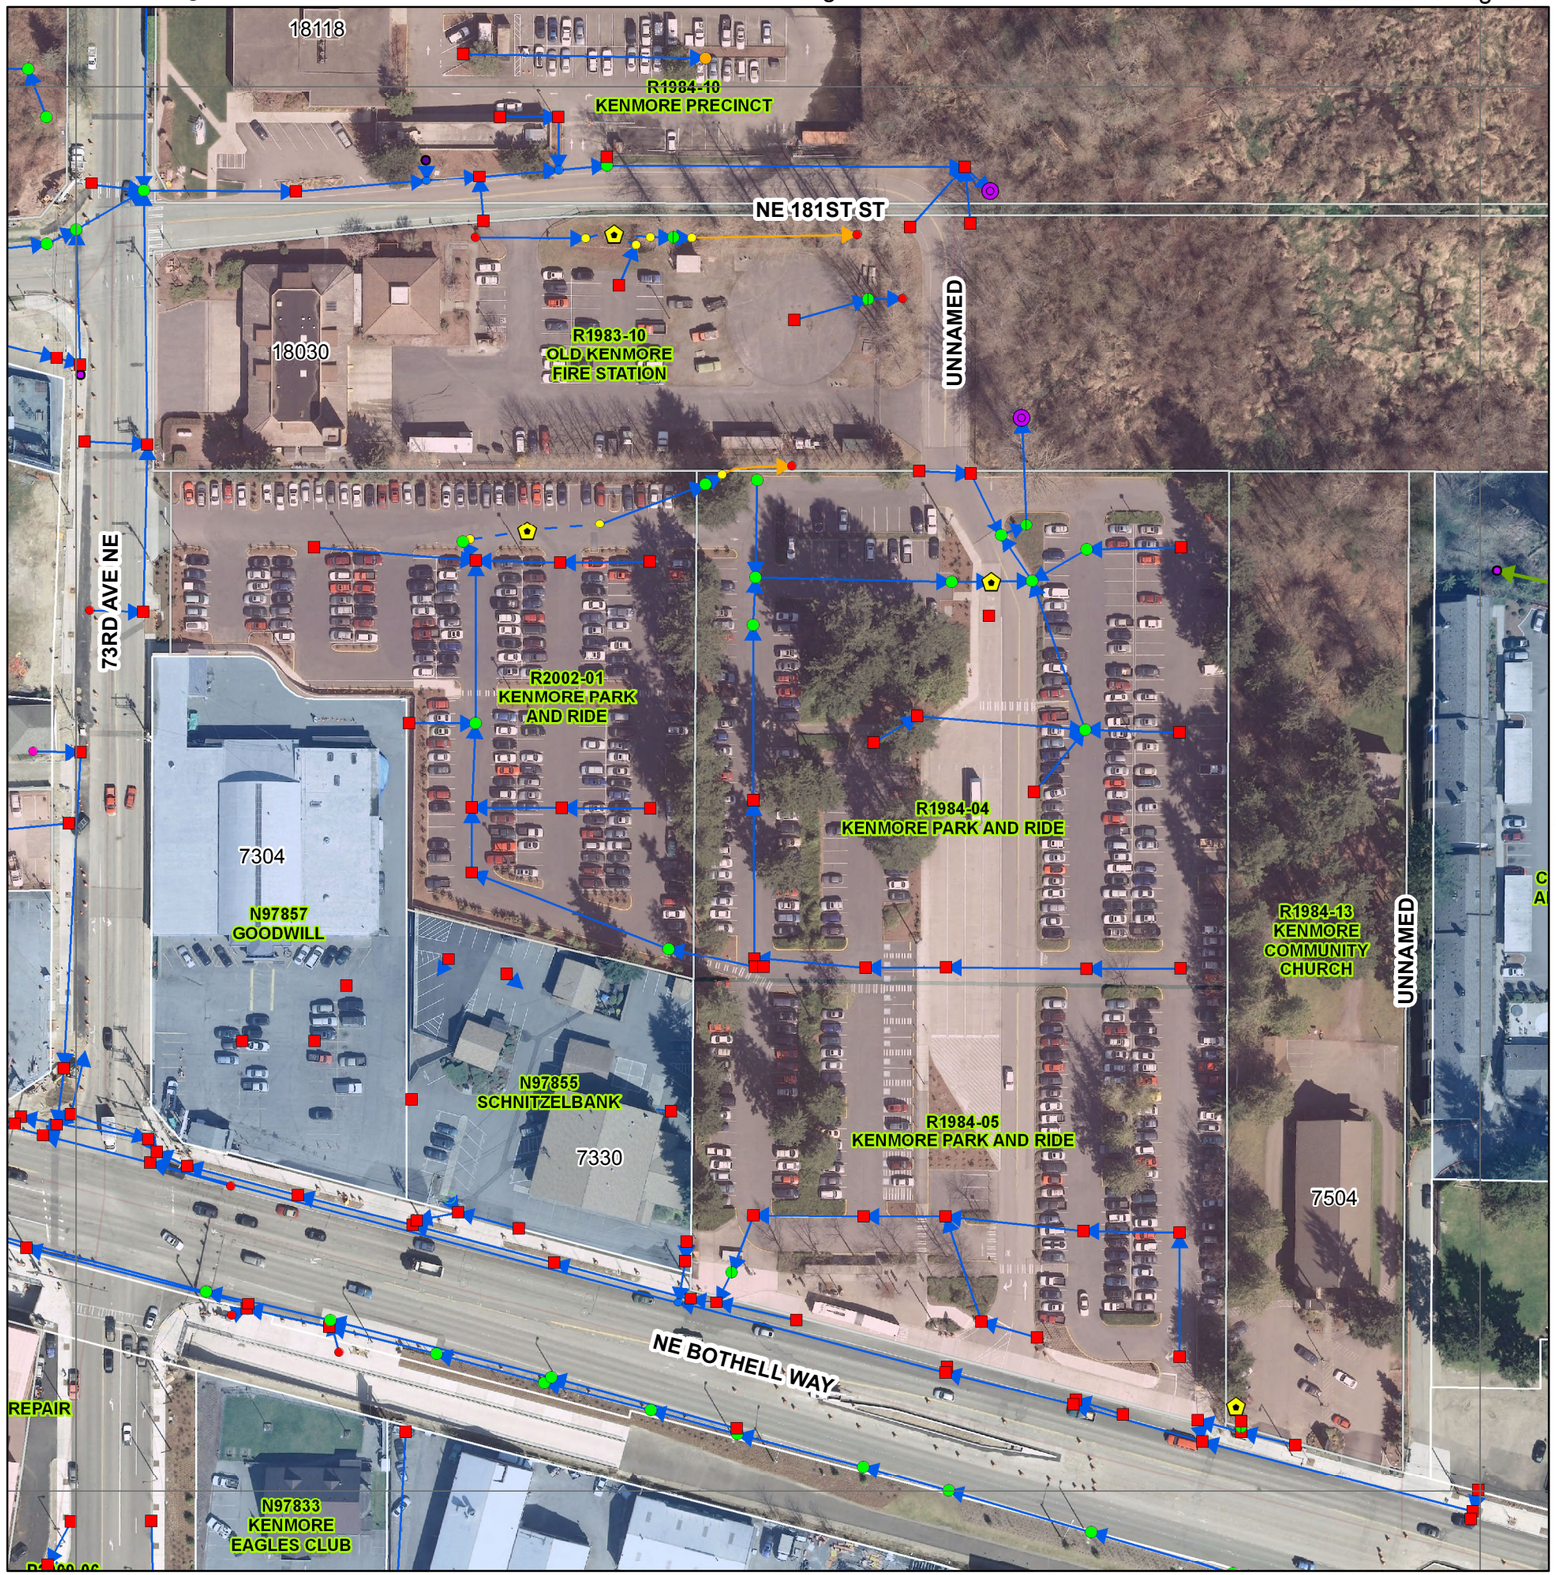

East is Page 93

Southwest is Page 103
South is Page 104
Southeast is Page 105

CITY OF KENMORE STORMWATER MAPS

Legend

GRID

CatchBasin
- No Type

CB Type
- CB Other
- CB Type 1
- CB Type 1 Control Structure
- CB Type 2
- CB Type 2 Control Structure
- CB Type 2 Other
- NA
- Yard Drain
- Manhole

Connections
- No Type

Connections
- Unknown To/From
- Conv Start
- Interception
- Other
- Outfall
- Private Connections
- Transition
- FacilityStructure

Conveyance
- No Type

Conveyance
- Arch/Box Culvert
- Other
- Culvert
- Ditch
- Eng Swale
- Open Flow
- Pipe
- Trench Drain

COK_Facilities

FacilityType
- N - Private
- N - Public
- Private
- Public

Streams
- No Class

Class
- TYPE 1
- TYPE 2
- TYPE 3
- TYPE 4
- UNCLASSIFIED
- UNKNOWN
- PARCEL_2011

0 87.5 175 350 525 Feet

KENMORE BY THE LAKE

N

MAP GENERATED ON 2/8/2012

The information included on this map has been compiled by City of Kenmore staff from a variety of sources and is subject to change without notice. City of Kenmore makes no representation or warranties, express or implied, as to the accuracy, completeness, timeliness, or rights to the use of such information. This document is not intended for use as a survey product. City of Kenmore shall not be liable for any general, special, indirect, incidental, or consequential damages including, but not limited to, lost revenues or lost profits resulting from the use or misuse of the information contained on this map. Any sale of this map or information on this map is prohibited except by written permission of City of Kenmore.
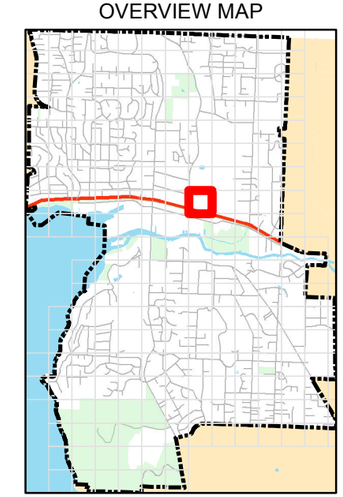
OVERVIEW MAP